Notes:
This drawing is copyright.
Do not scale. Figured dimensions only to be used.

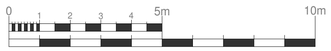

Scale 1:100

End Elevation to Car Park

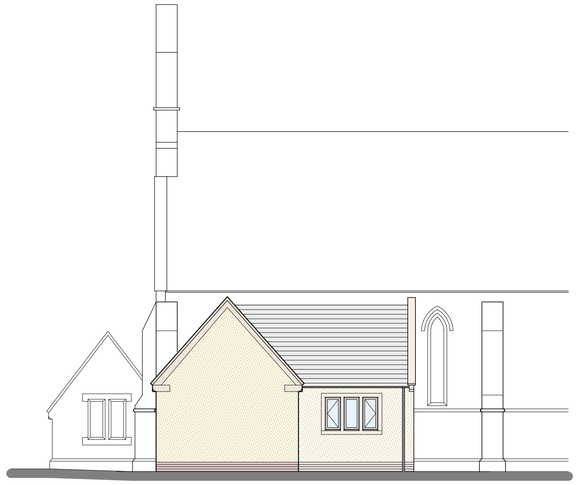

Side Elevation to Graveyard

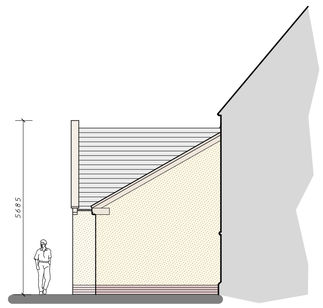

End Elevation

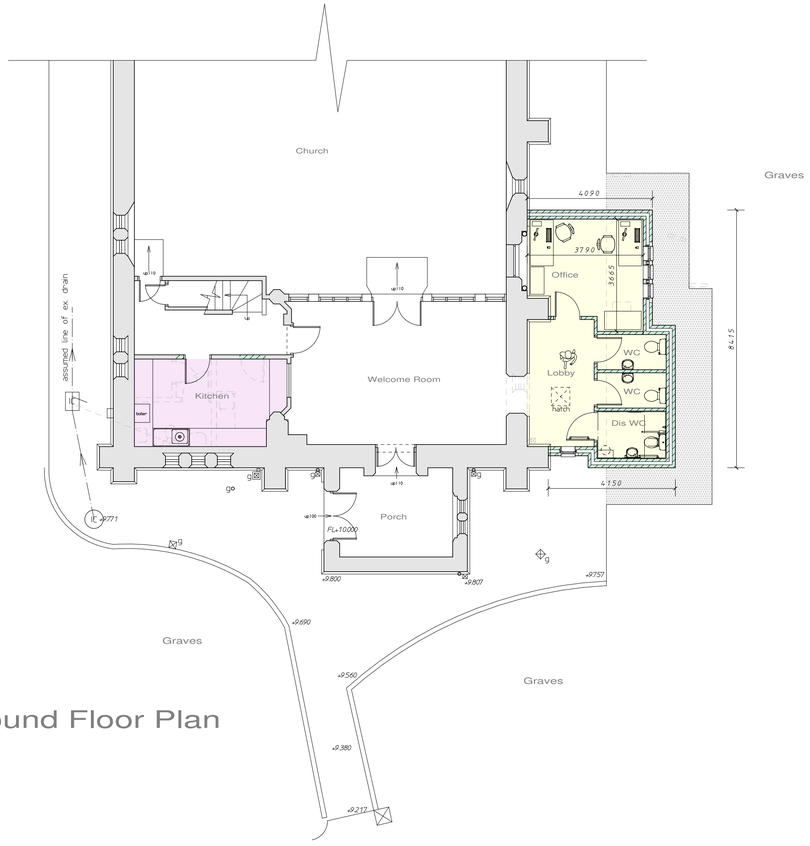

Ground Floor Plan

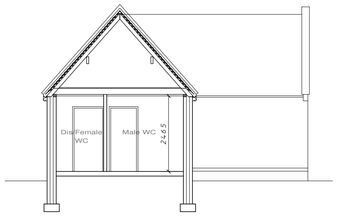

Cross Section

EXTERNAL MATERIALS

Roof - Plain clay tiles
Walls - Smooth through coloured render and red brickwork below dpc
Windows - White timber and stone surround
Rainwater Goods - Cast iron gutters and downpipes

C	18-11-09	Amended to clients requirements
B	06-11-09	Amended to clients requirements
A	04-08-09	Amended to clients requirements

Revisions

Client

St. Peter's Church
Forsbrook

Contract

Proposed New Office and Toilets

Drawing Title

Scheme Proposal

Date	15-07-09	Contract Number	4992
Scale	1:100@A1		
Drg. no.	4992-002	Revision Suffix	A B C

ellis·hillman partnership
Chartered Architects
Holly Lodge, Silverdale Road, Wolstanton,
Newcastle, Staffs. ST5 8BQ
Telephone: 01782 633116
FAX: 01782 717487
E-mail : ehp@globalnet.co.uk